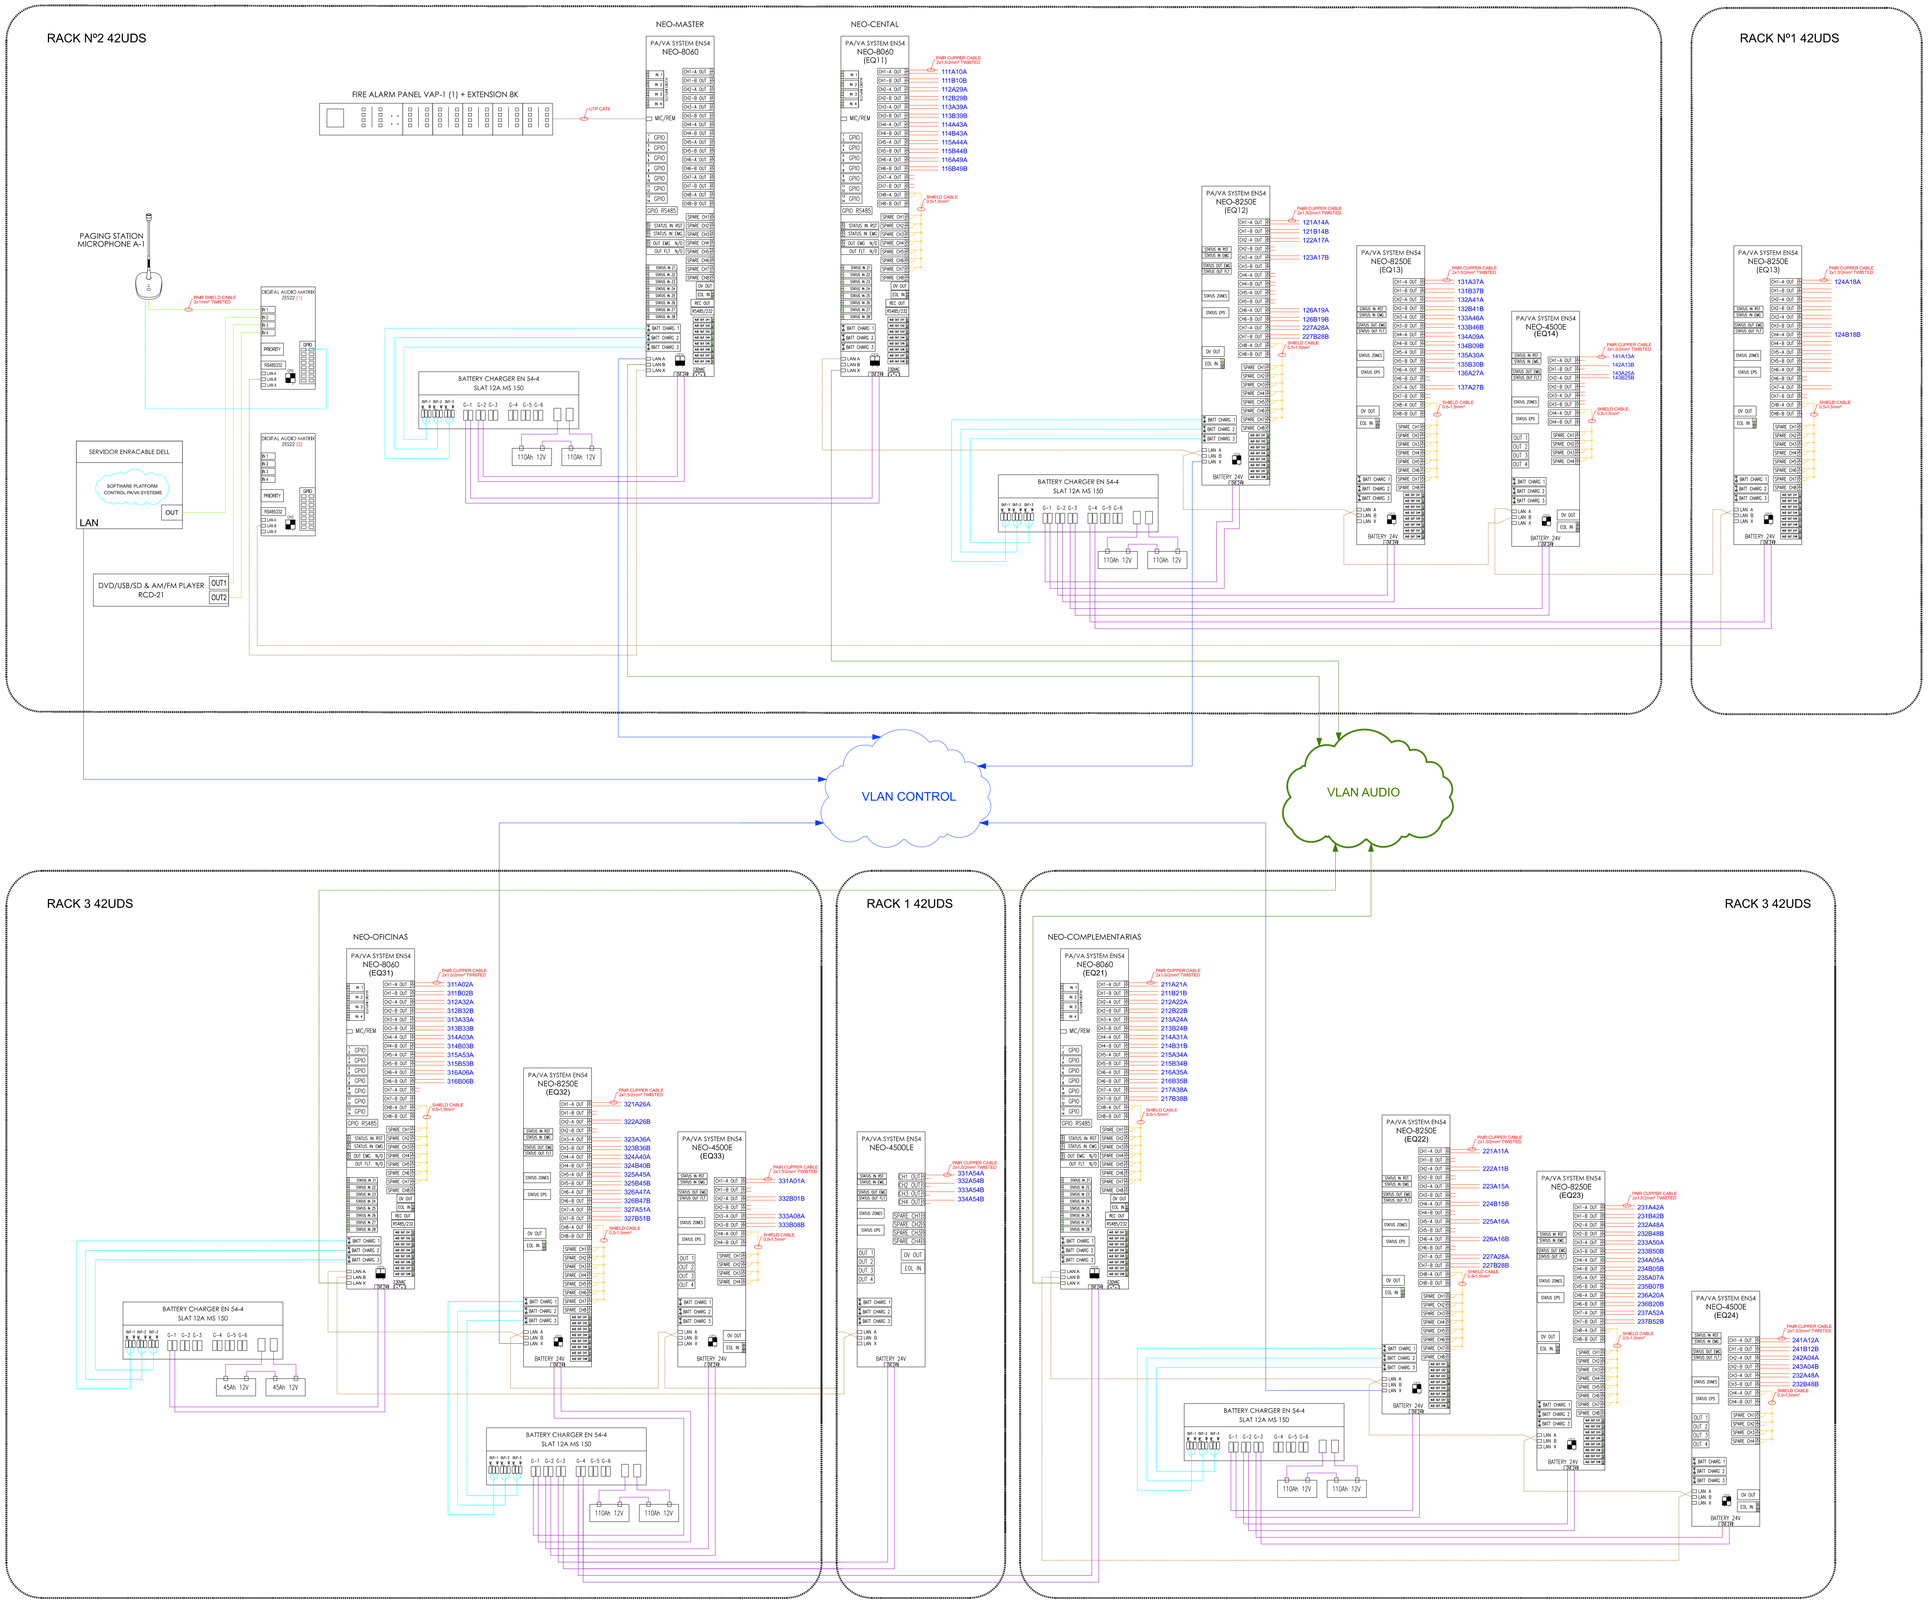
RACK Nº2 42UDS
RACK Nº1 42UDS
RACK 3 42UDS
RACK 1 42UDS
RACK 3 42UDS
NEO-MASTER
NEO-CENTAL
NEO-OFICINAS
NEO-COMPLEMENTARIAS
FIRE ALARM PANEL VAP-1 (1) + EXTENSION 8K
UTP CAT6
PAGING STATION MICROPHONE A-1
SERVIDOR ENRACABLE DELL
SOFTWARE PLATFORM CONTROL PAVA SYSTEMS
OUT
LAN
DVD/USB/SD & AM/FM PLAYER RCD-21
OUT1
OUT2
VLAN CONTROL
VLAN AUDIO